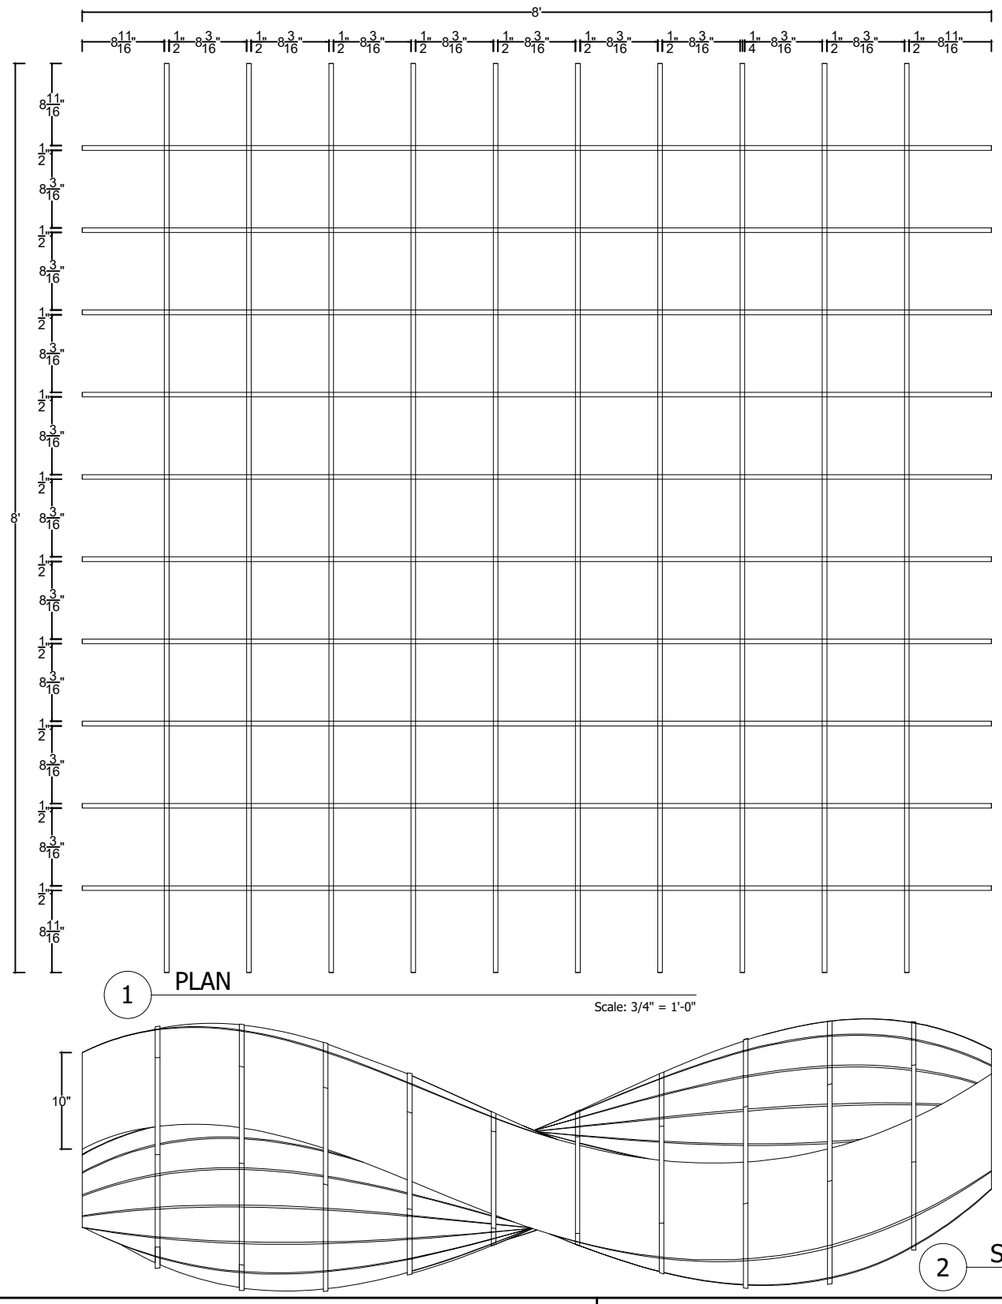

1 PLAN

Scale: 3/4" = 1'-0"

2 SIDE ELEVATION

Scale: 3/4" = 1'-0"

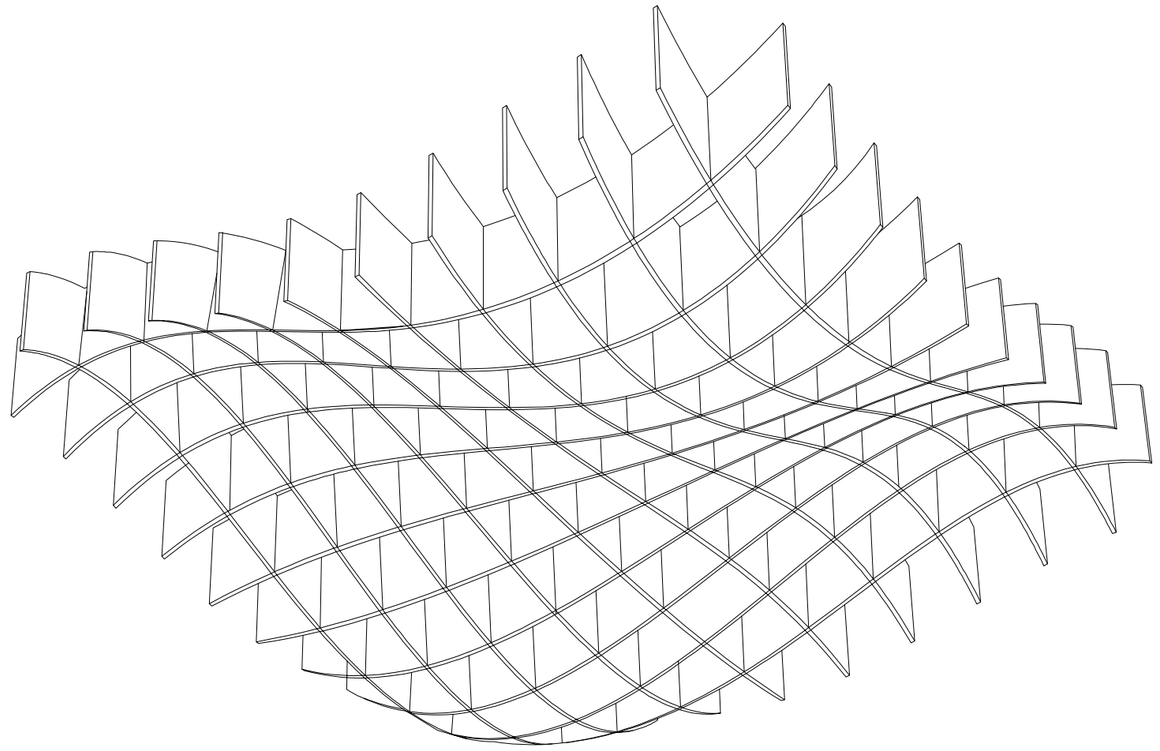

3 PERSPECTIVE

Scale: 3/4" = 1'-0"

CSI Wall Panels CSI POSHFELT®

PROJECT POSHFELT® WOVEN
ADDRESS:
COMM. #:
DATE: 24.10.18
REVISED:
DRAWN: MK CHECKED: PC

ID#PFCWOV4102
CSI PANEL LAYOUT

SCALE: SCALED FOR 11x17
NOTE:

SHEET 1.1
OF 1.1